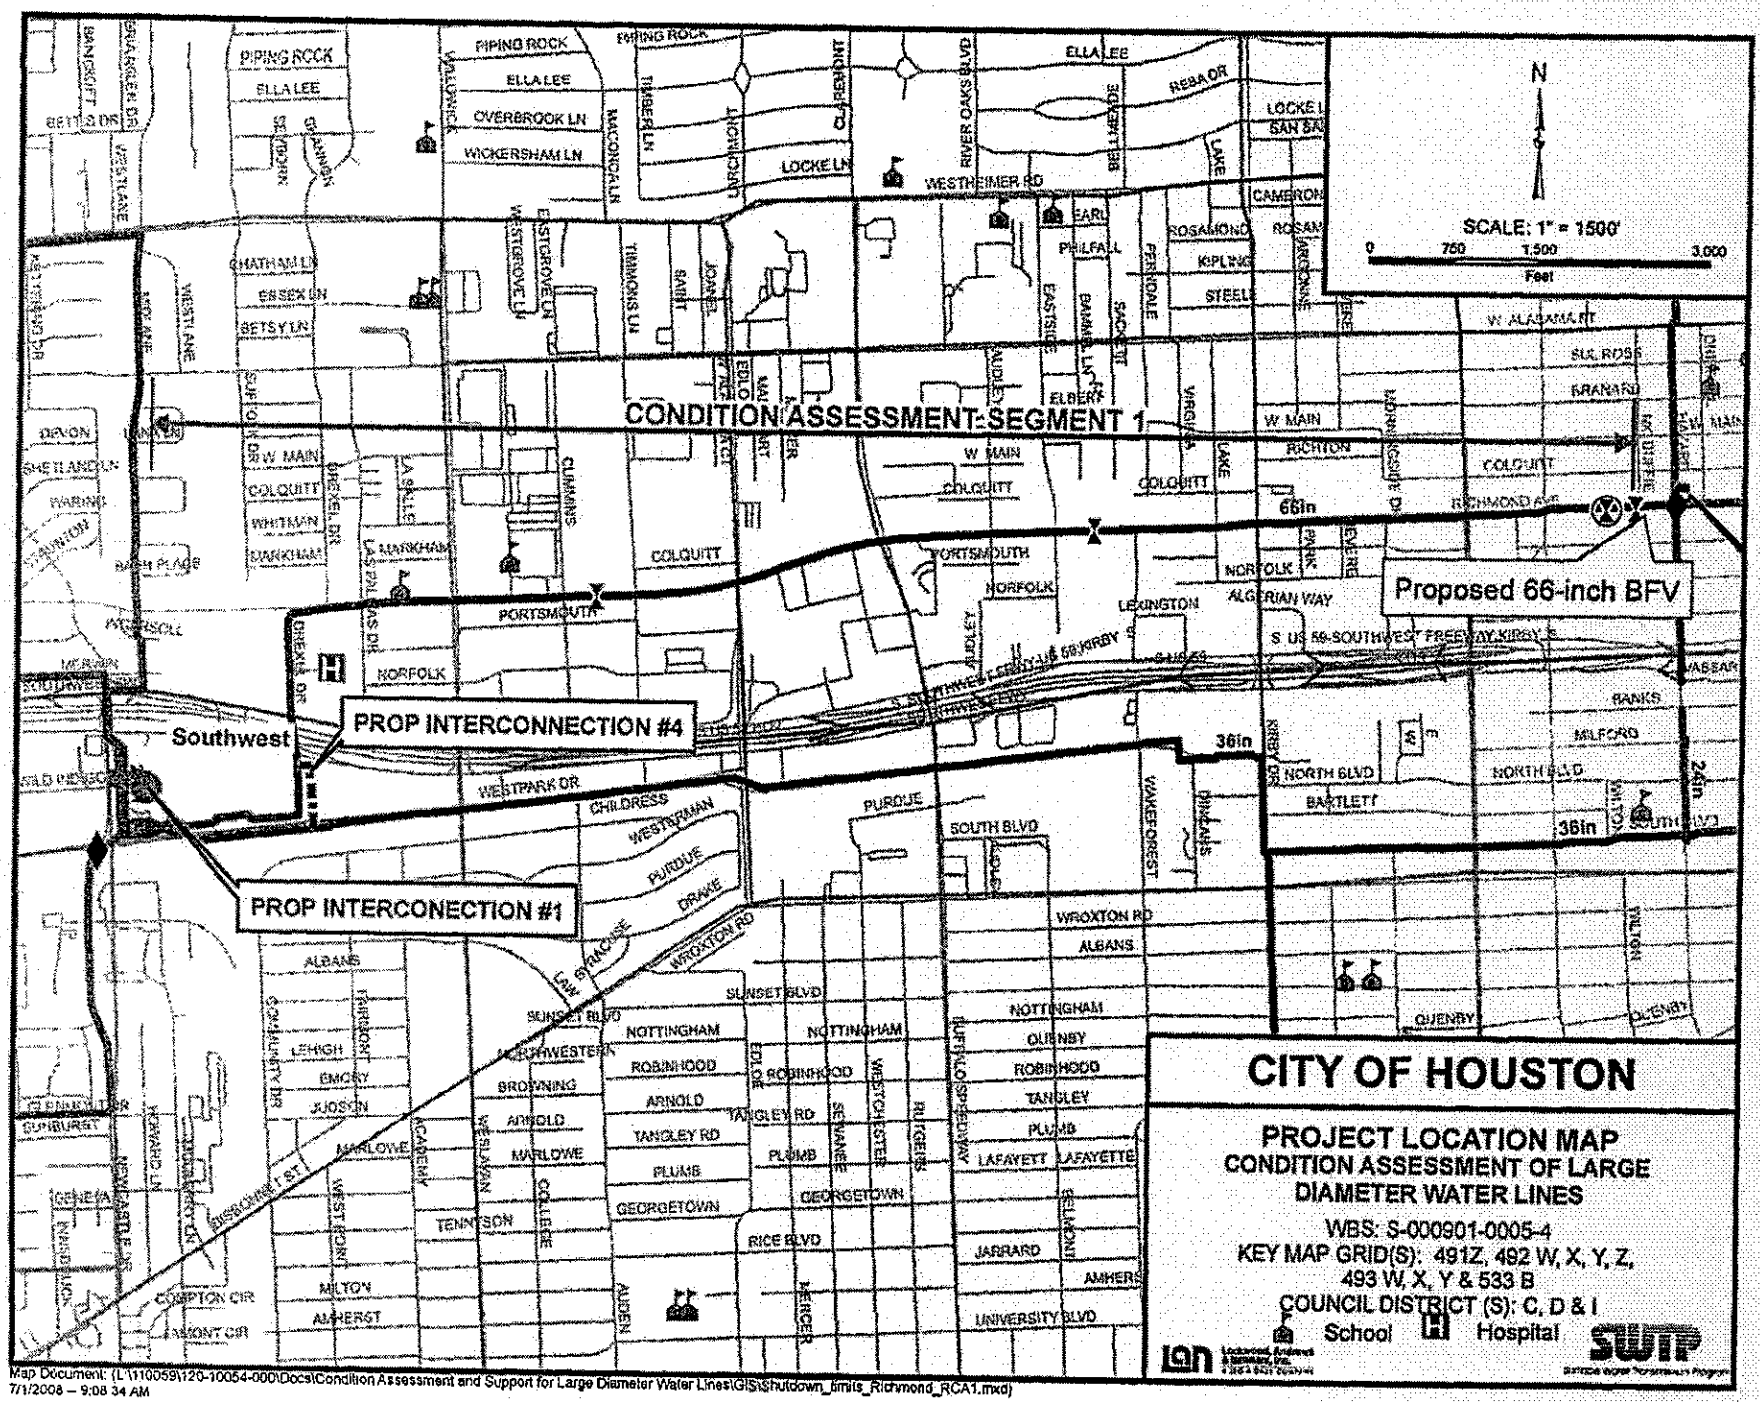
CONDITION ASSESSMENT SEGMENT 1
Proposed 66-inch BFV
PROP INTERCONNECTION #4
PROP INTERCONECTION #1
Southwest
66in
36in
24in
SCALE: 1" = 1500'
0 750 1,500 3,000
Feet
N
CITY OF HOUSTON
PROJECT LOCATION MAP
CONDITION ASSESSMENT OF LARGE DIAMETER WATER LINES
WBS: S-000901-0005-4
KEY MAP GRID(S): 491Z, 492 W, X, Y, Z, 493 W, X, Y & 533 B
COUNCIL DISTRICT (S): C, D & I
School
Hospital
SWIP
Map Document: (L:\110059\120-10054-000\Docs\Condition Assessment and Support for Large Diameter Water Lines\GIS\shutdown_limits_Richmond_RCA1.mxd)
7/1/2008 -- 9:08 34 AM

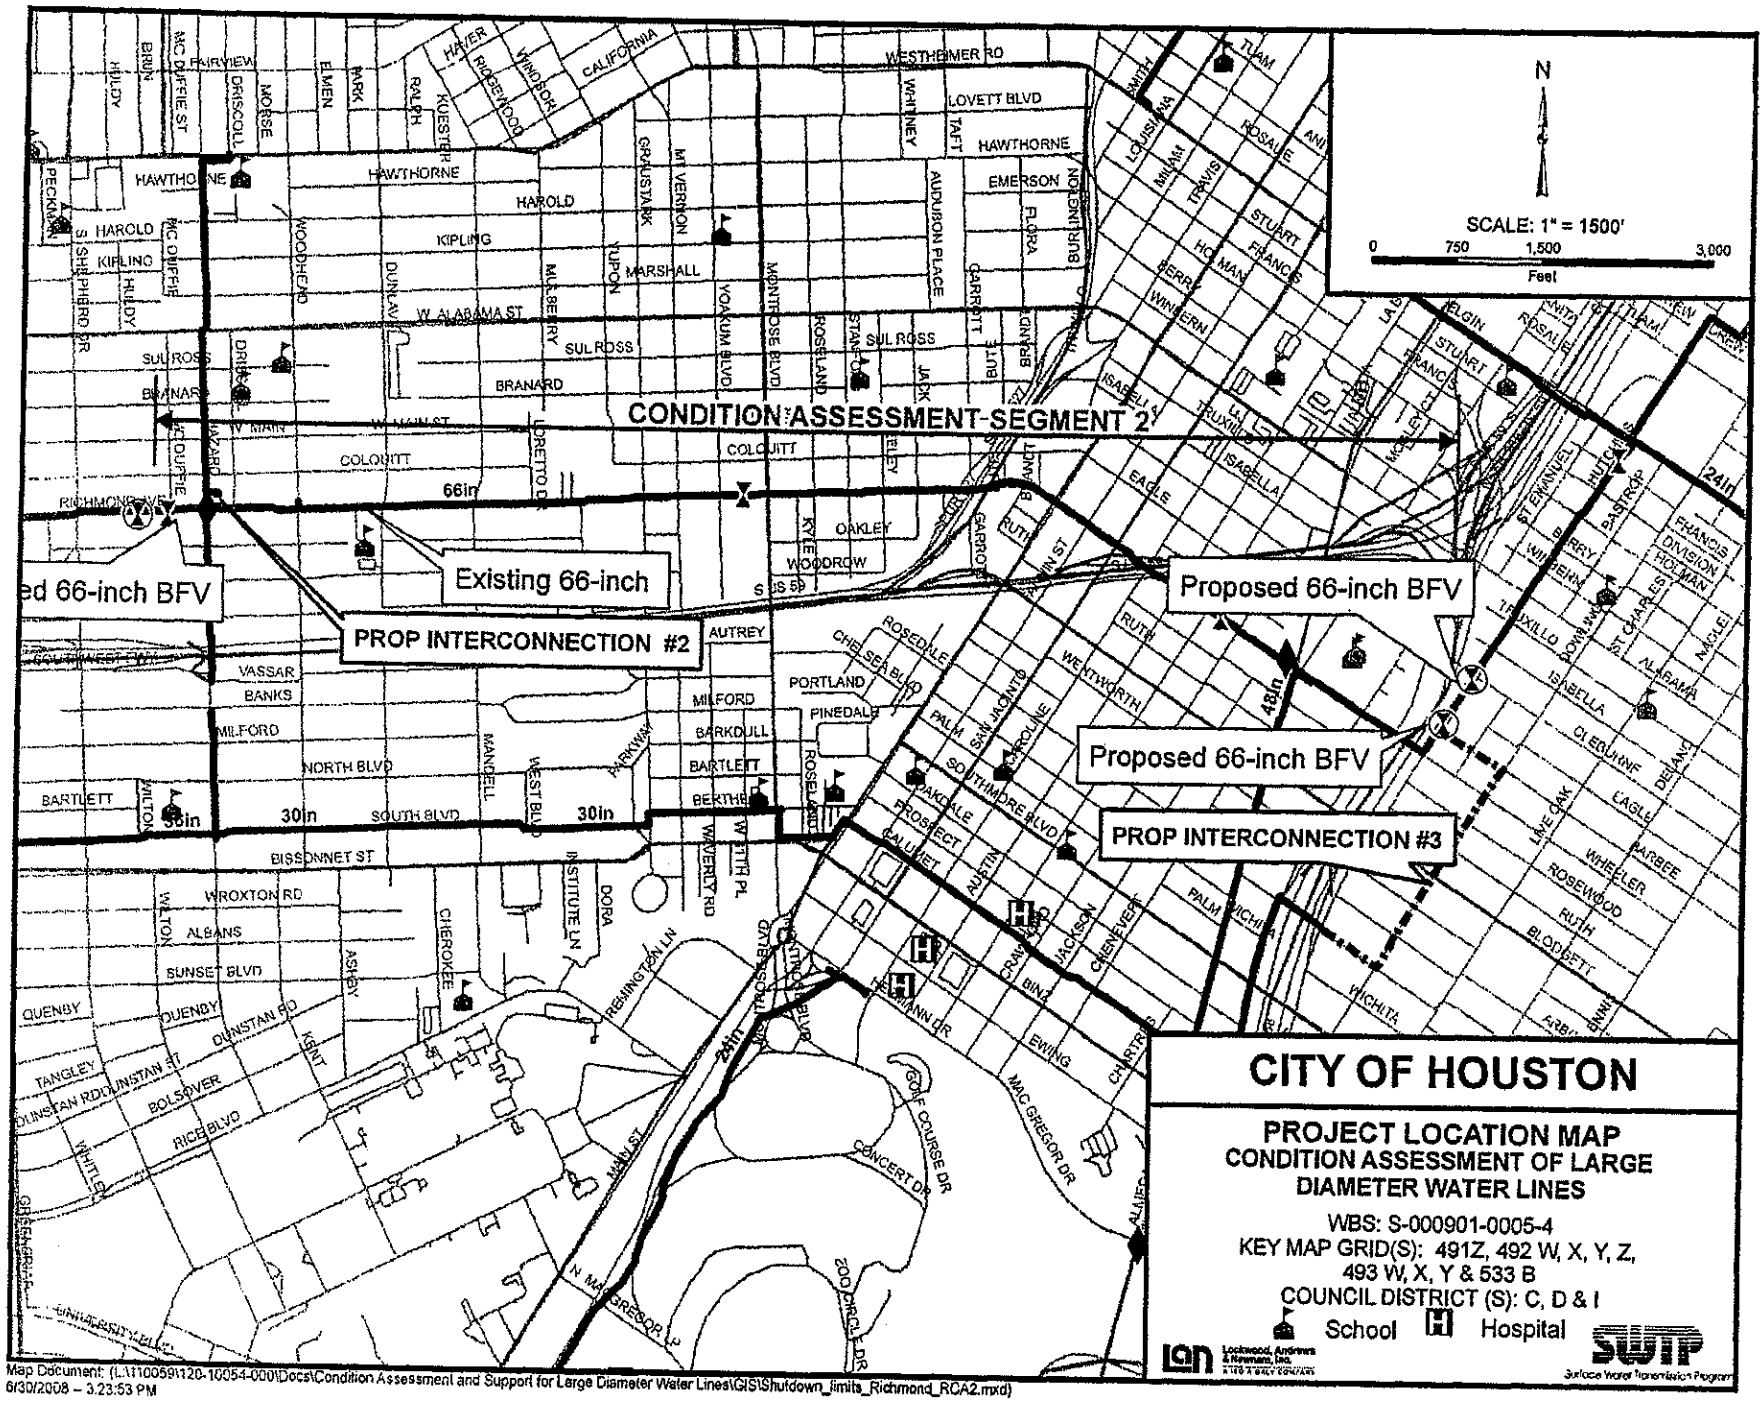

Map Document: (L:\110059\120-10054-000\Docs\Condition Assessment and Support for Large Diameter Water Lines\GIS\Shutdown_limits_Richmond_RCA2.mxd)
6/30/2008 -- 3:23:53 PM