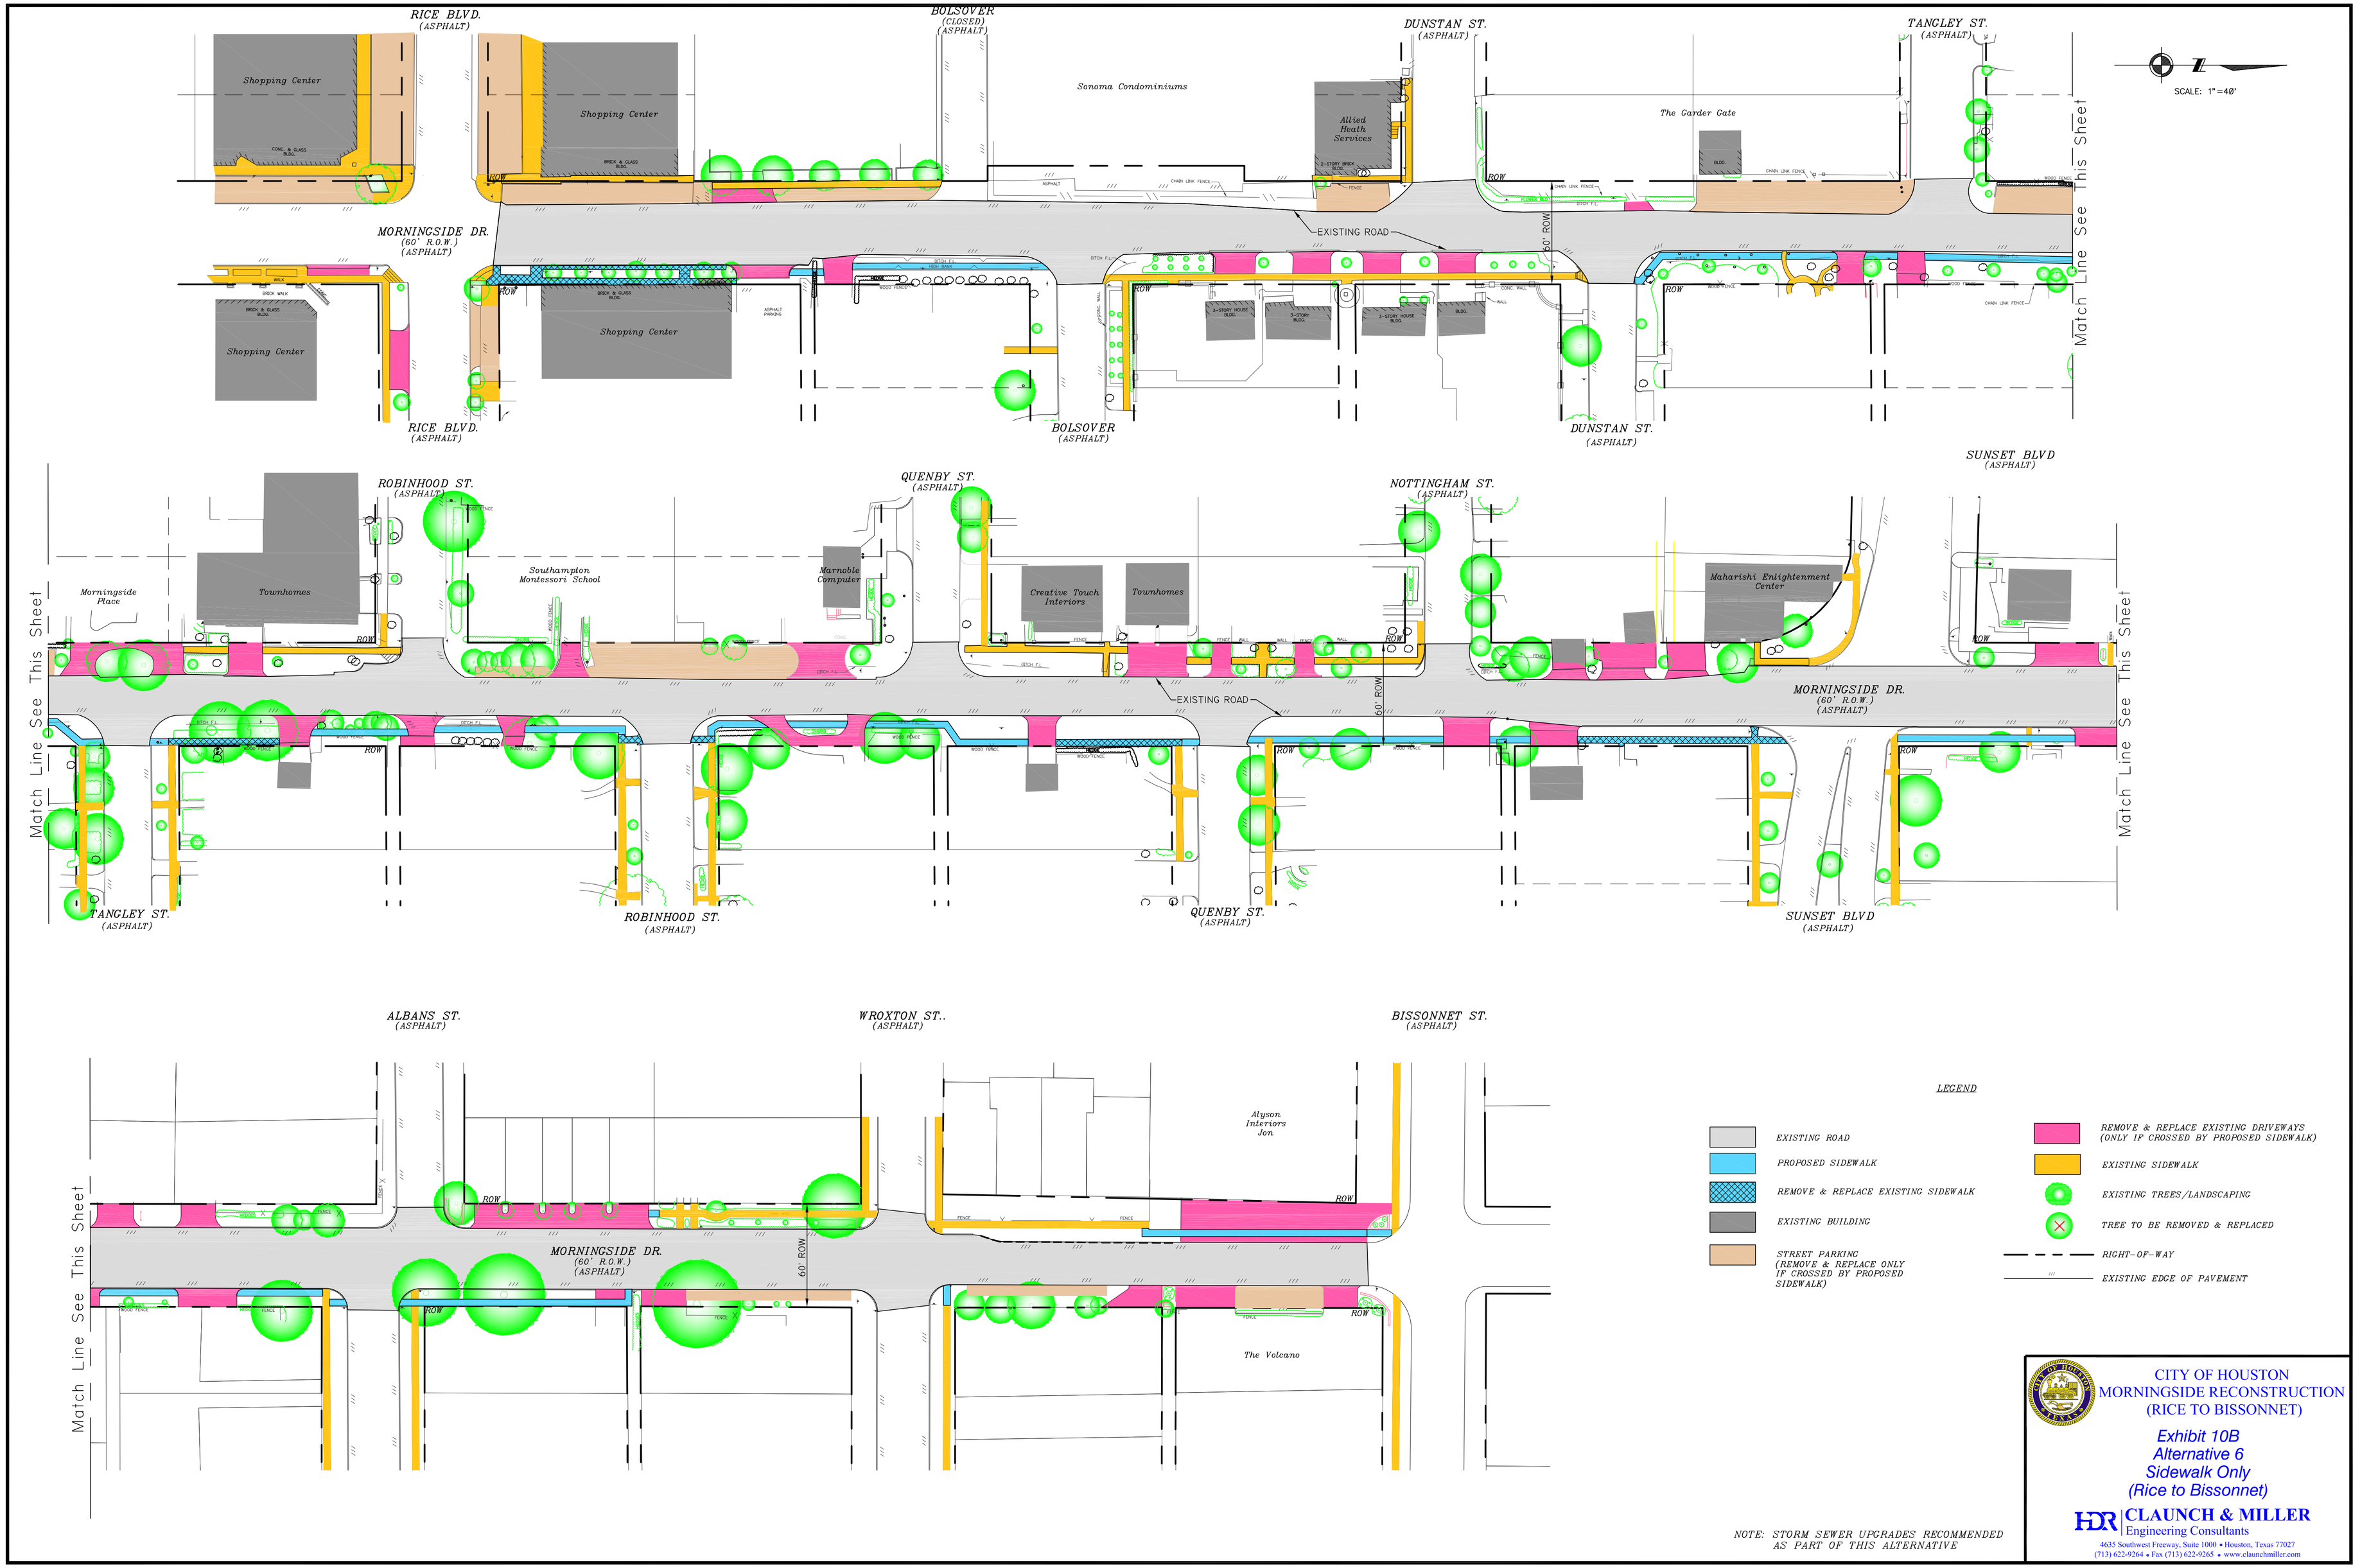
RICE BLVD. (ASPHALT)
BOLSOVER (CLOSED) (ASPHALT)
DUNSTAN ST. (ASPHALT)
TANGLEY ST. (ASPHALT)
SCALE: 1"=48'
Shopping Center
Sonoma Condominiums
Allied Heath Services
The Garder Gate
MORNINGSIDE DR. (60' R.O.W.) (ASPHALT)
EXISTING ROAD
60' ROW
ROW
Match Line See This Sheet
ROBINHOOD ST. (ASPHALT)
QUENBY ST. (ASPHALT)
NOTTINGHAM ST. (ASPHALT)
SUNSET BLVD (ASPHALT)
Morningside Place
Townhomes
Southampton Montessori School
Marnoble Computer
Creative Touch Interiors
Maharishi Enlightenment Center
ALBANS ST. (ASPHALT)
WROXTON ST.. (ASPHALT)
BISSONNET ST. (ASPHALT)
Alyson Interiors Jon
The Volcano
LEGEND
EXISTING ROAD
PROPOSED SIDEWALK
REMOVE & REPLACE EXISTING SIDEWALK
EXISTING BUILDING
STREET PARKING (REMOVE & REPLACE ONLY IF CROSSED BY PROPOSED SIDEWALK)
REMOVE & REPLACE EXISTING DRIVEWAYS (ONLY IF CROSSED BY PROPOSED SIDEWALK)
EXISTING SIDEWALK
EXISTING TREES/LANDSCAPING
TREE TO BE REMOVED & REPLACED
RIGHT-OF-WAY
EXISTING EDGE OF PAVEMENT
NOTE: STORM SEWER UPGRADES RECOMMENDED AS PART OF THIS ALTERNATIVE
CITY OF HOUSTON
MORNINGSIDE RECONSTRUCTION
(RICE TO BISSONNET)
Exhibit 10B
Alternative 6
Sidewalk Only
(Rice to Bissonnet)
HDR CLAUNCH & MILLER
Engineering Consultants
4635 Southwest Freeway, Suite 1000 • Houston, Texas 77027
(713) 622-9264 • Fax (713) 622-9265 • www.claunchmiller.com