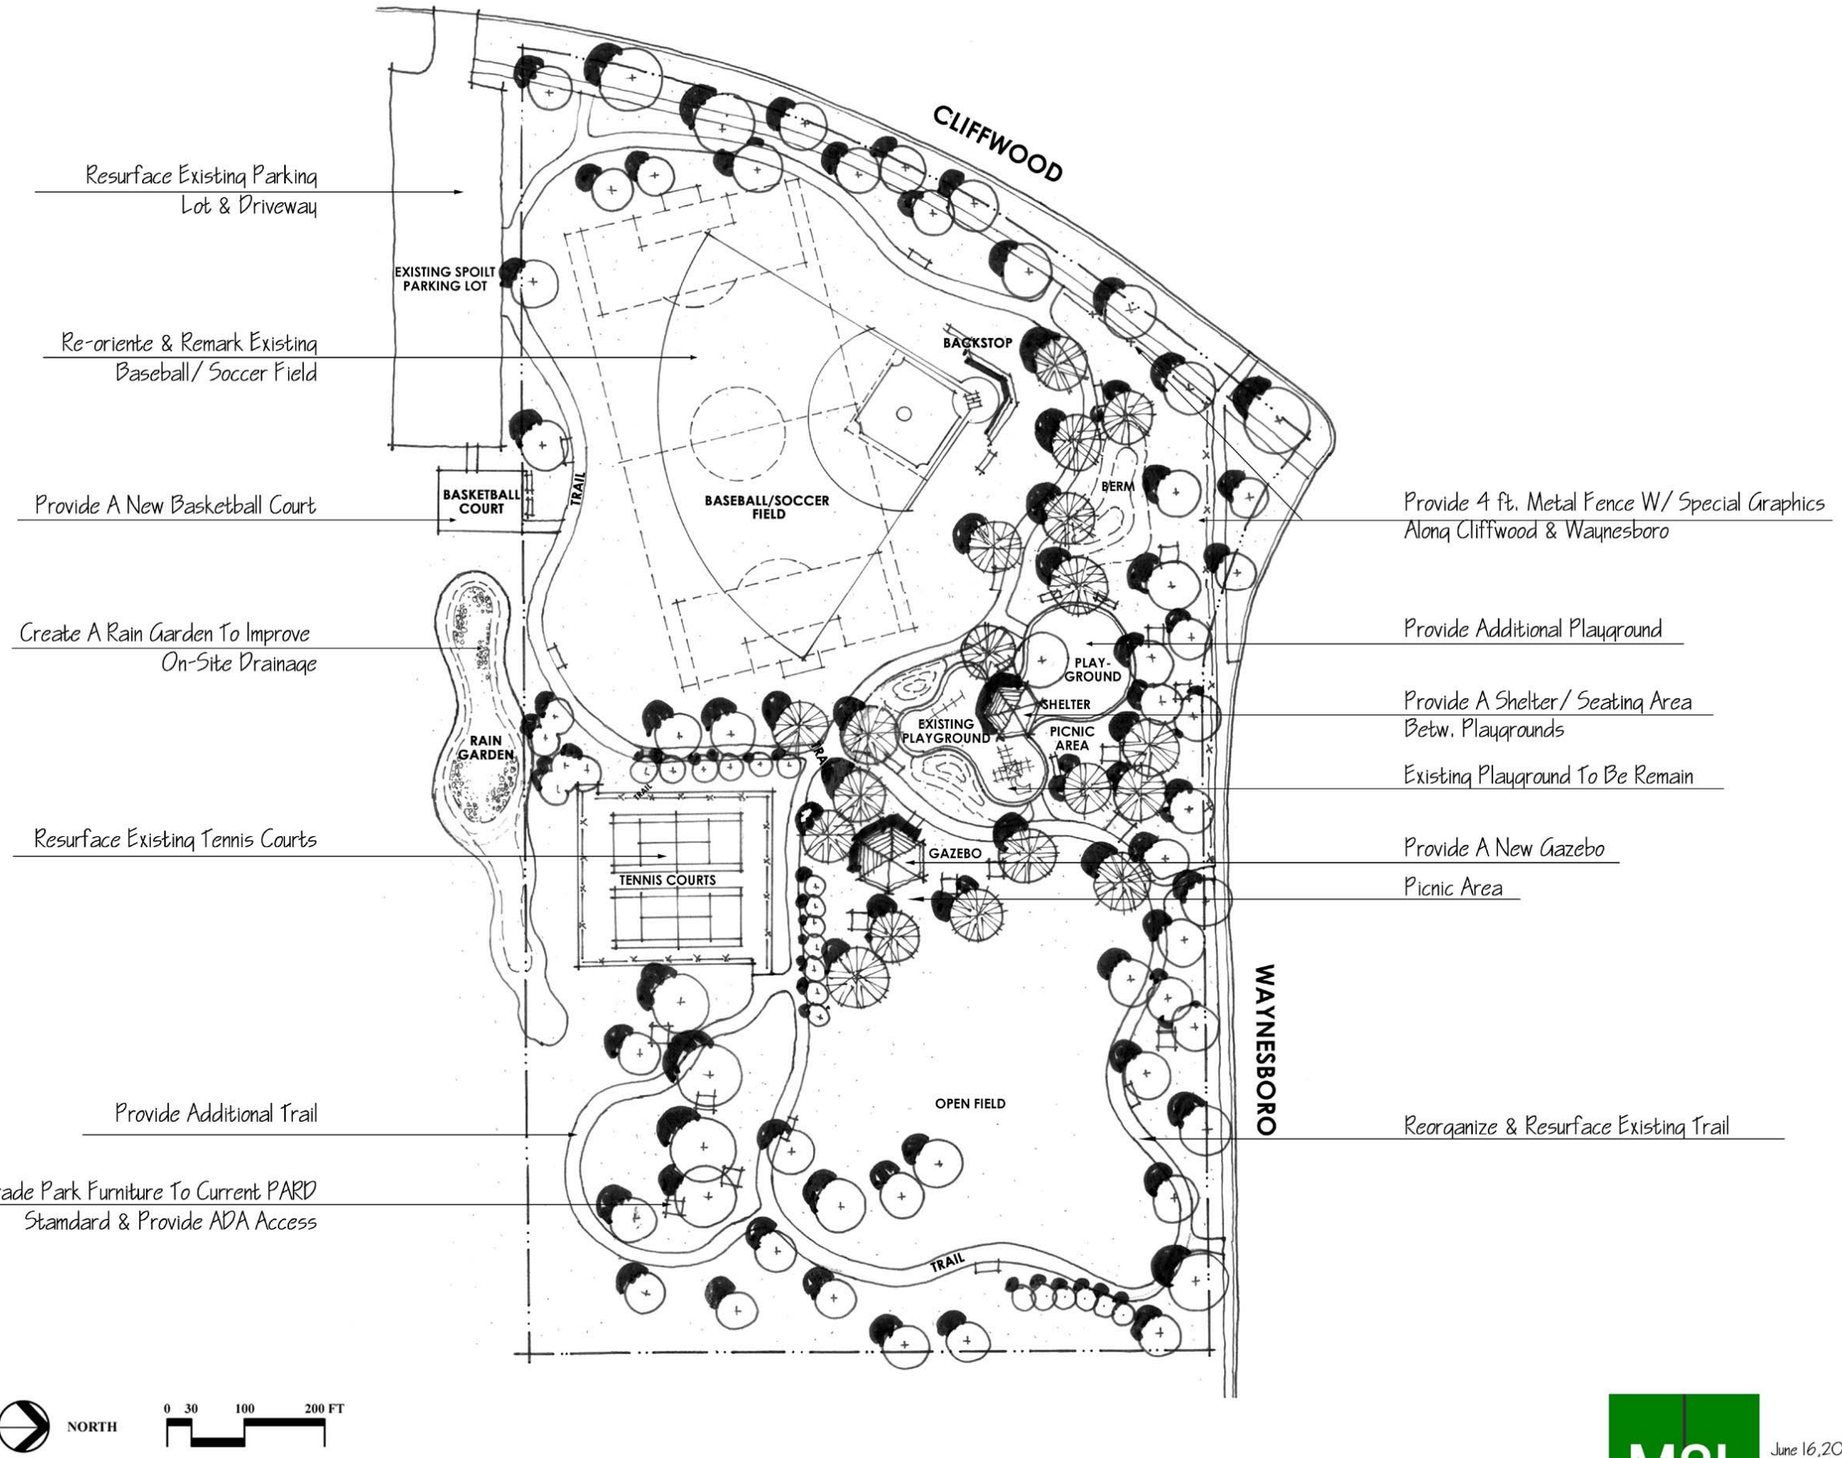

June 16,2004

Willow Park Concept Plan

PARK CAPITAL IMPROVEMENT PROGRAM

M2L

M2L Associates, Inc
Planners & Landscape Architects