SM-0033

SCALE (IN FEET)
HORIZ 0 10 20 40

MATCH LINE STA 262+50 (PB)

MATCH LINE STA 267+50 (PB)

MCGOWEN ST

DENNIS ST

SCOTT ST

BL MCGOWEN ST

BL DENNIS ST

PROP TY 'BB' INLET G-10 STA 263+94. 79' LT TC=38.36 FL=31.99

PROP 31 LF 24" RCP STM @ 0.2%

PROP 143 LF 24" RCP STM

PROP 4' SIDEWALK(TYP)

TYPE 6 CURB RAMP

TYPE 4 CURB RAMP

PROP 25 LF 24" RCP STM @ 0.2%

PROP TY 'BB' INLET G-12 STA 264+21. 80' LT TC=38.36 FL=32.04

PROP. SBC 2-4" 'C' PVC (BY OTHERS)

PROP 268 LF 30" RCP STM

PROP 6" CURB (TYP)

TYPE 7 CURB RAMP

SEED AND MULCH

PROP 25 LF 24" RCP STM @ 0.2%

PROP TY 'BB' INLET G-14 STA 266+35. 122' LT TC=37.31 FL=32.80

PROP TY 'C' MH-GJ STA 266+62. 46' LT TR=37.41

PROP TY 'BB' INLET G-15 STA 266+62. 123' LT TC=37.09 FL=32.75

PROP 76 LF 24" RCP STM @ 0.2%

PROP 89 LF 30" RCP STM

PROP. SBC 2-4" 'C' PVC (BY OTHERS)

COH ROW

EXIST COH ROW

R 25'

STA 262+96.40 13.02' RT

PROP 6" CURB (TYP)

PROP TY 'C' MH-GI STA 263+93. 49' LT TR=38.19

STA 263+49.65 : 13.64' RT

PROP. (ADJUSTED) SBC 2-4" 'C' PVC (BY OTHERS)

TYPE 11 CURB RAMP

PROP. SBC 2-4" GIP (BY OTHERS)

PROP. SBC 2-4" GIP & PROP SBC 2-4 GIP (BETTERMENT) (BY OTHERS)

PROP. SBC 2-4" 'C' PVC & PROP SBC 2-4" 'C' PVC (BETTERMENT) (BY OTHERS)

PROP. SBC 4-4" 'C' PVC (BY OTHERS)

PROP. SBC MH #14852 (BY OTHERS)

PROP. (ADJUSTED) SBC 2-4" 'C' PVC (BY OTHERS)

SB TRACK ℄

NB TRACK ℄

EDGE OF EMBEDDED TRACK SLAB

PROP 135° BEND

PROJECT BASELINE

10.11.ALL.03

10.07.ALL.08

10.02.SE.12

264+00

266+00

10+00

SAN SWR MH TOP = 38.51 (1) FL = 19.93

SAN SWR MH TOP = 38.29 (1) FL = 28.04 (2) FL = 28.16 (3) FL = 30.68

SAN SWR MH TOP = 38.68 (1) FL = 20.42 (2) FL = 20.74 (3) FL = 32.63 (4) FL = 26.98 (5) FL = 29.31 (6) FL = 19.62

SAN SWR MH TOP = 38.19 (1) FL = 31.51 (2) FL = 31.69 (3) FL = 31.31

(1) (2) 8" PVC SAN

6" PVC SAN

MH E017

8" RCP SAN

MH E018

MH E019

FL=32.93

FL=33.02

FL=32.79

FL=33.16

FL=32.47

NOTES:

1. SEE DWG. NO. CC6-1073 FOR NOTES AND LEGEND
2. SEE DWG. NO. UC6-1088P FOR McGOWEN ST. PROFILE.
3. SEE DWG. NO. UC6-1089P FOR DENNIS ST. PROFILE
4. SEE DWG. NO. CC7-0033 FOR DEMOLITION.
5. SEE DWG. NO. UC6-0033P FOR PROFILE.
6. SEE NOTES 6, 7, AND 8 OF GENERAL UTILITY NOTES ON DWG. NO. GC4-1046, CC9-0153 AND CC9-0154 FOR PAVEMENT REPLACEMENT REQUIREMENTS FOR PROPOSED WATER AND SEWER WORK.

RELEASED FOR CONSTRUCTION 7/20/10

PRIVATE UTILITY LINES SHOWN

6-16-10
CENTERPOINT ENERGY, GAS FACILITIES

SBC UTILITY LINES SHOWN

6/21/10
APPROVED FOR SBC UNDERGROUND CONDUIT FACILITIES ONLY. SIGNATURE VALID FOR ONE YEAR — DATE

6-16-10
CENTERPOINT ENERGY, ELECTRIC FACILITIES
APPROVED ONLY FOR CROSSING UNDERGROUND DUCTLINES UNLESS NOTED. VALID AT TIME OF REVIEW ONLY.

CABLE COMPANY

CITY OF HOUSTON
DEPARTMENT OF PUBLIC WORKS AND ENGINEERING

47205
CITY DRAWING NUMBER

CONTRACT SHEET NO 112 OF 523

REV	DATE	DESCRIPTION	ADD	AMD	CCR	BY	ENG	CHK	APP

Lockwood, Andrews & Newnam, Inc.
A LEO A DALY COMPANY

KUSAY MANAF ALI 100382 LICENSED PROFESSIONAL ENGINEER — Lockwood, Andrews & Newnam Inc. ID # 2614

DRAWINGS ONLY — PATRICK W. PHILLIPS 92917 LICENSED PROFESSIONAL ENGINEER 6/16/10 — Lockwood, Andrews & Newnam Inc. ID # 2614

HRT HOUSTON RAPID TRANSIT JV

METRO Solutions Going Places
Metropolitan Transit Authority of Harris County, Texas

CADD	05/14/10 DATE
DRN BY	J.H.
DRN CKD BY	K.M.A.
DES BY	C.E.R.
DES CKD BY	K.M.A.
APPROVED BY	
SCALE: AS SHOWN	

METRO SOLUTIONS SOUTHEAST CORRIDOR - 3A

STREET MODIFICATION PLAN
STA 262+50 (PB) TO STA 267+50 (PB)

CONTRACT NO. CT0800120 | DRAWING NO. CC6-0033 | REV.

6/15/2010 4:09:12 PM AKundu
r:\120409\150-10\18-000\prod\5-0•design-reference\5-01 geo design\5-01•01 drawings\03-civil-Street Mods\SEGMENT 3A\SEC4ST23.dgn

SM-0034

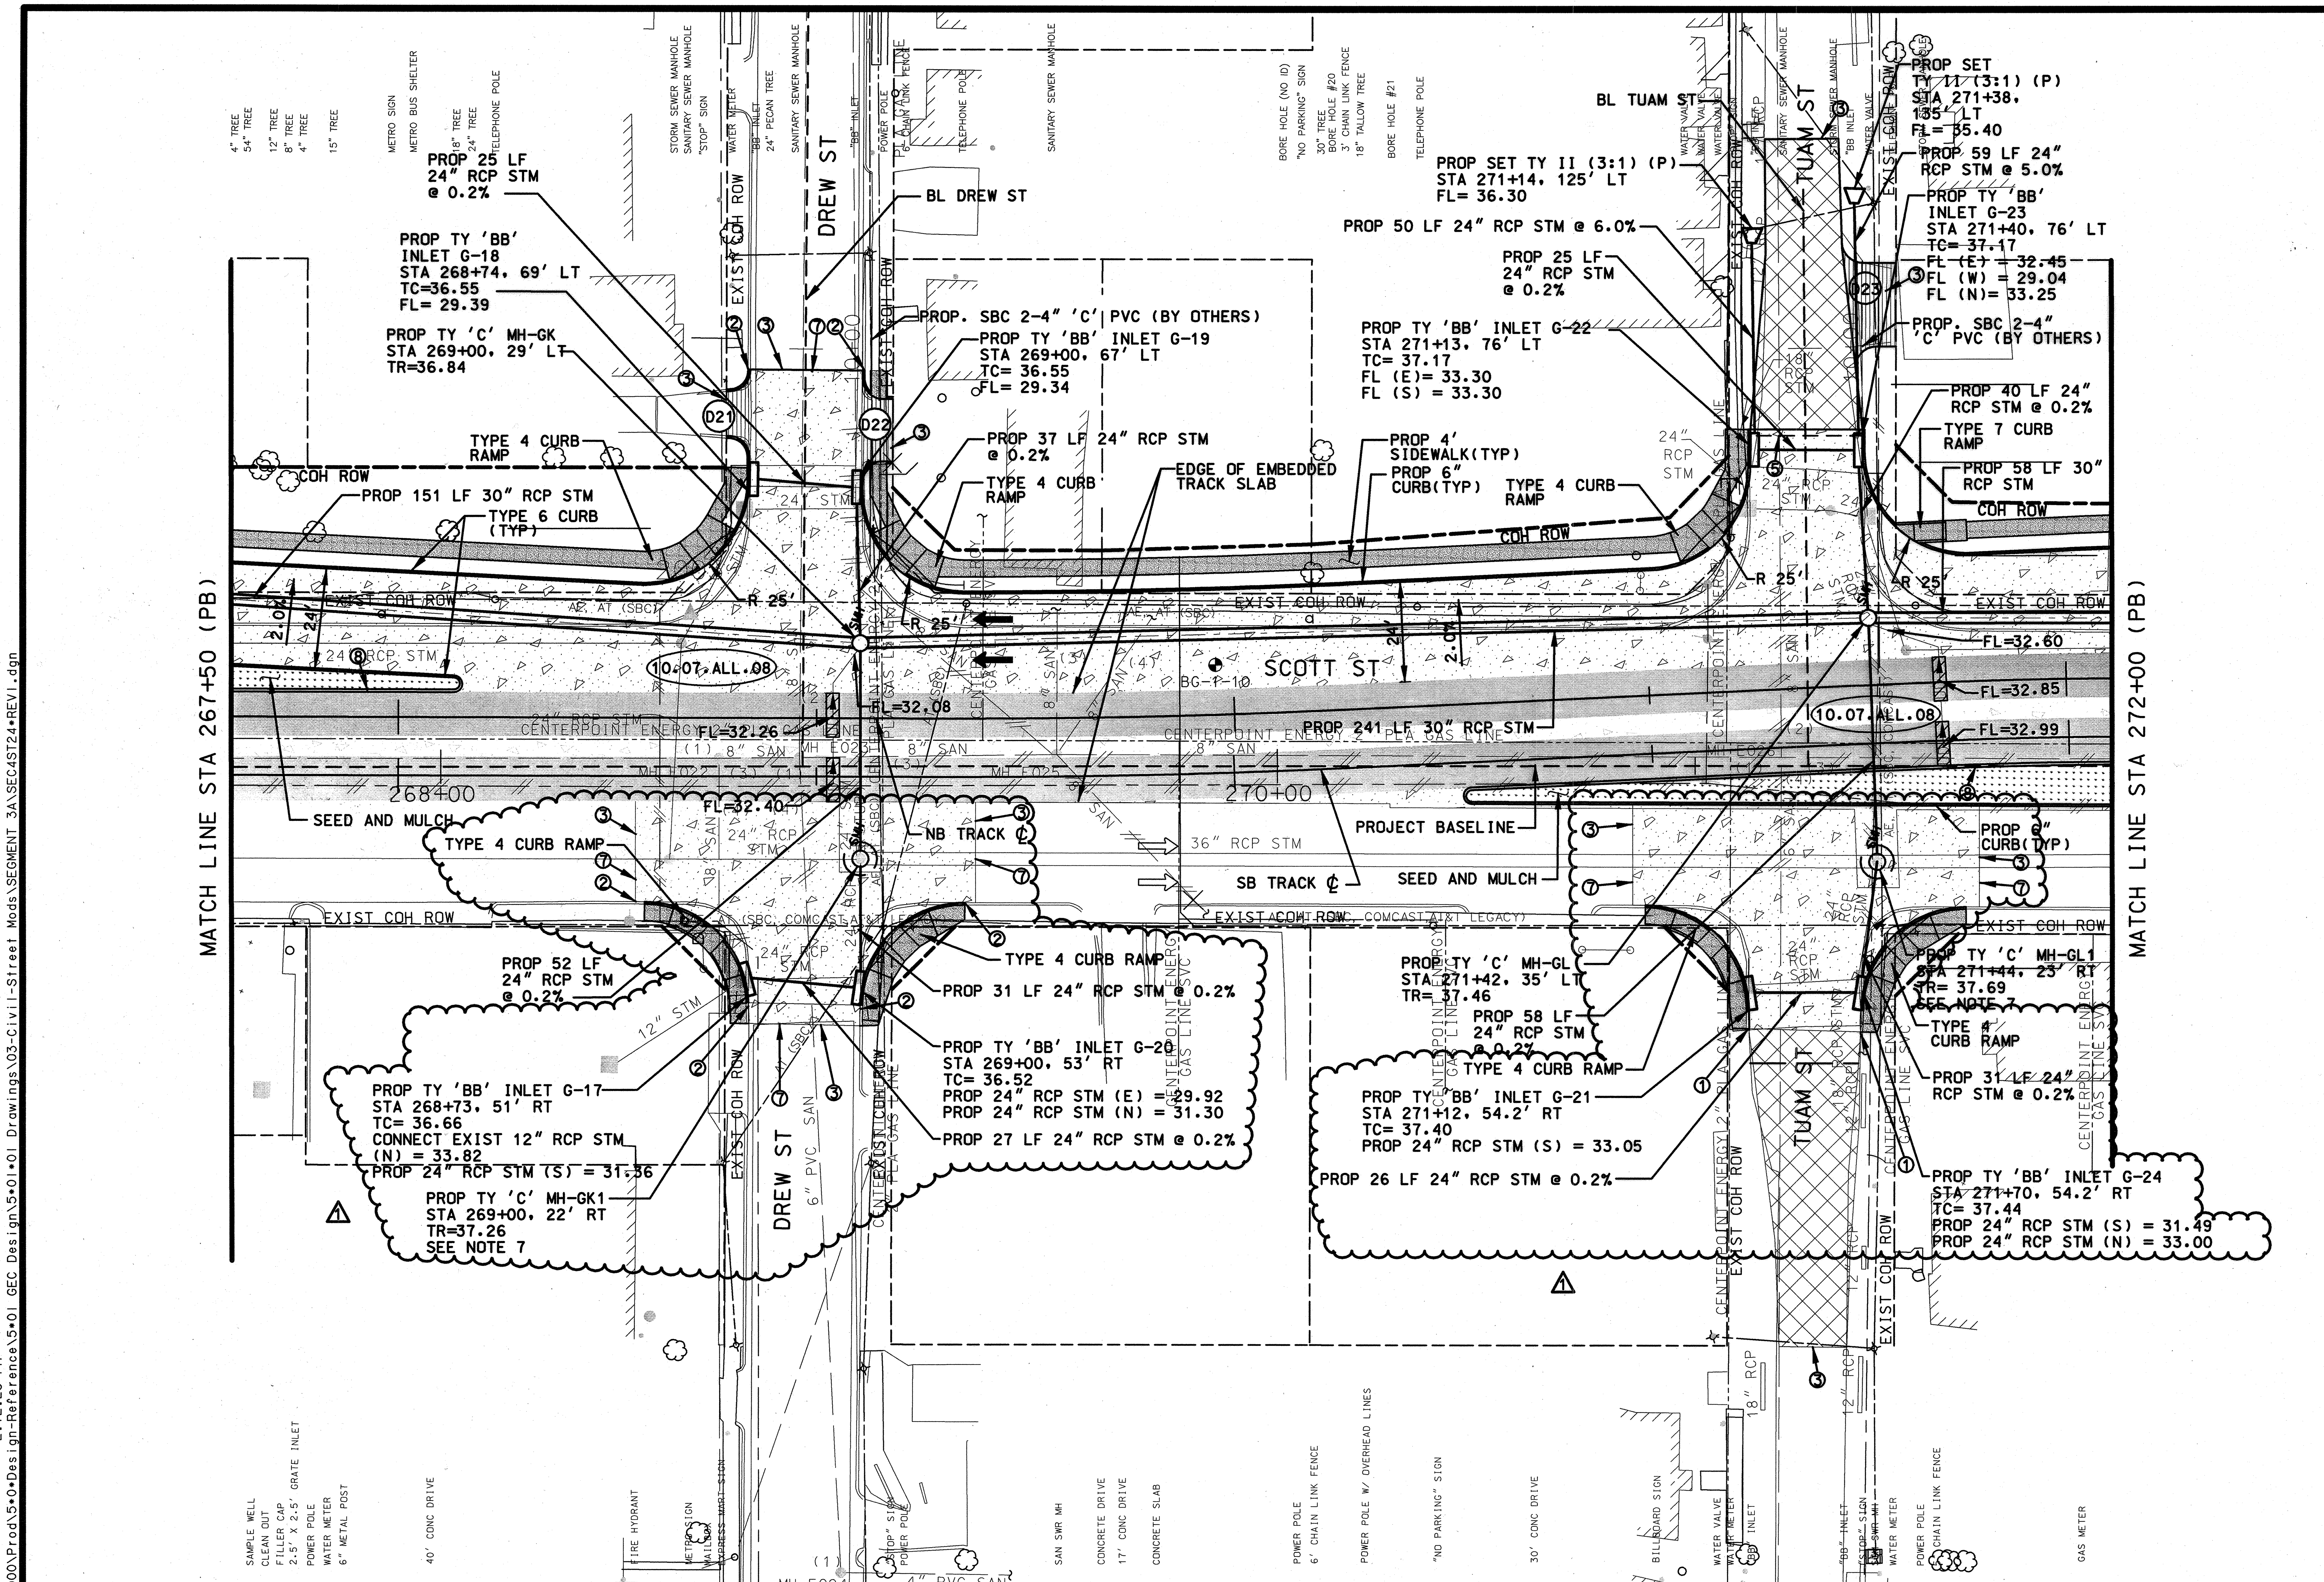

NOTES:

1. SEE DWG. NO. CC6-1073 FOR NOTES AND LEGEND
2. SEE DWG. NO. UC6-1090P FOR DREW ST. PROFILE.
3. SEE DWG. NO. UC6-1091P FOR TUAM ST. PROFILE
4. SEE DWG. NO. CC7-0034 FOR DEMOLITION.
5. SEE DWG. NO. UC6-0034P FOR PROFILE.
6. SEE NOTES 6, 7, AND 8 OF GENERAL UTILITY NOTES ON DWG. NO. GC4-1046, CC9-0153 AND CC9-0154 FOR PAVEMENT REPLACEMENT REQUIREMENTS FOR PROPOSED WATER AND SEWER WORK.
7. CRITICAL LOCATE THIS AREA PER COH SPEC 02317. EXISTING STORM SEWER MAY BE MRC. PRE-CAST MANHOLES MAY NOT BE ABLE TO BE USED.

JAN 0 5 2012

RELEASED FOR CONSTRUCTION

PRIVATE UTILITY LINES SHOWN

N/A
CENTERPOINT ENERGY, GAS FACILITIES

AT&T TEXAS/SWBT
N/A
APPROVED FOR AT&T TEXAS/SWBT UNDERGROUND CONDUIT FACILITIES ONLY. SIGNATURE VALID FOR ONE YEAR — DATE

N/A
CENTERPOINT ENERGY, ELECTRIC FACILITIES
APPROVED ONLY FOR CROSSING UNDERGROUND DUCTLINES UNLESS NOTED. VALID AT TIME OF REVIEW ONLY.

N/A
CABLE COMPANY

CITY OF HOUSTON
DEPARTMENT OF PUBLIC WORKS AND ENGINEERING

PUBLIC WORKS AND ENGINEERING — ACCEPTED AND FILED — 47205 — HOUSTON, TEXAS

CONTRACT SHEET NO 114 OF 523

REV	DATE	DESCRIPTION	ADD	AMD	CCR	BY	ENG	CHK	APP
1	10/31/2011	RFR SE 00059 - 3A RAMP MODIFICATIONS AT DREW AND TUAM					KA		[signature]

Lockwood, Andrews & Newnam, Inc.
A LEO A DALY COMPANY

STATE OF TEXAS — KUSAY MANAF ALI — 100382 — LICENSED PROFESSIONAL ENGINEER — 12/2/11 — Lockwood, Andrews & Newnam Inc. ID # 2614

DRAINAGE ONLY
STATE OF TEXAS — PATRICK W. PHILLIPS — 92917 — LICENSED PROFESSIONAL ENGINEER — 12/2/11 — Lockwood, Andrews & Newnam Inc. ID # 2614

HRT HOUSTON RAPID TRANSIT JV

METRO Solutions Going Places
Metropolitan Transit Authority of Harris County, Texas

CADD (DRN BY)	05/14/10 (DATE)
C.M. (DRN CKD BY)	05/14/10 (DATE)
K.M.A. (DES BY)	05/14/10 (DATE)
J.T.H. (DES CKD BY)	05/14/10 (DATE)
C.E.R. (APPROVED BY)	05/14/10 (DATE)
SCALE: AS SHOWN	

METRO SOLUTIONS SOUTHEAST CORRIDOR - 3A

STREET MODIFICATION PLAN
STA 267+50 (PB) TO STA 272+00 (PB)

CONTRACT NO. CT0800120 — DRAWING NO. CC6-0034 — REV. 1

12/1/2011 cmoore 2:12:23 PM
R:\120409\150-10118-000\Prod\5*0*Design-Reference\5*01 GEC Design\5*01*01 Drawings\03-Civil-Street Mods\SEGMENT 3A\SEC4ST24*REV1.dgn